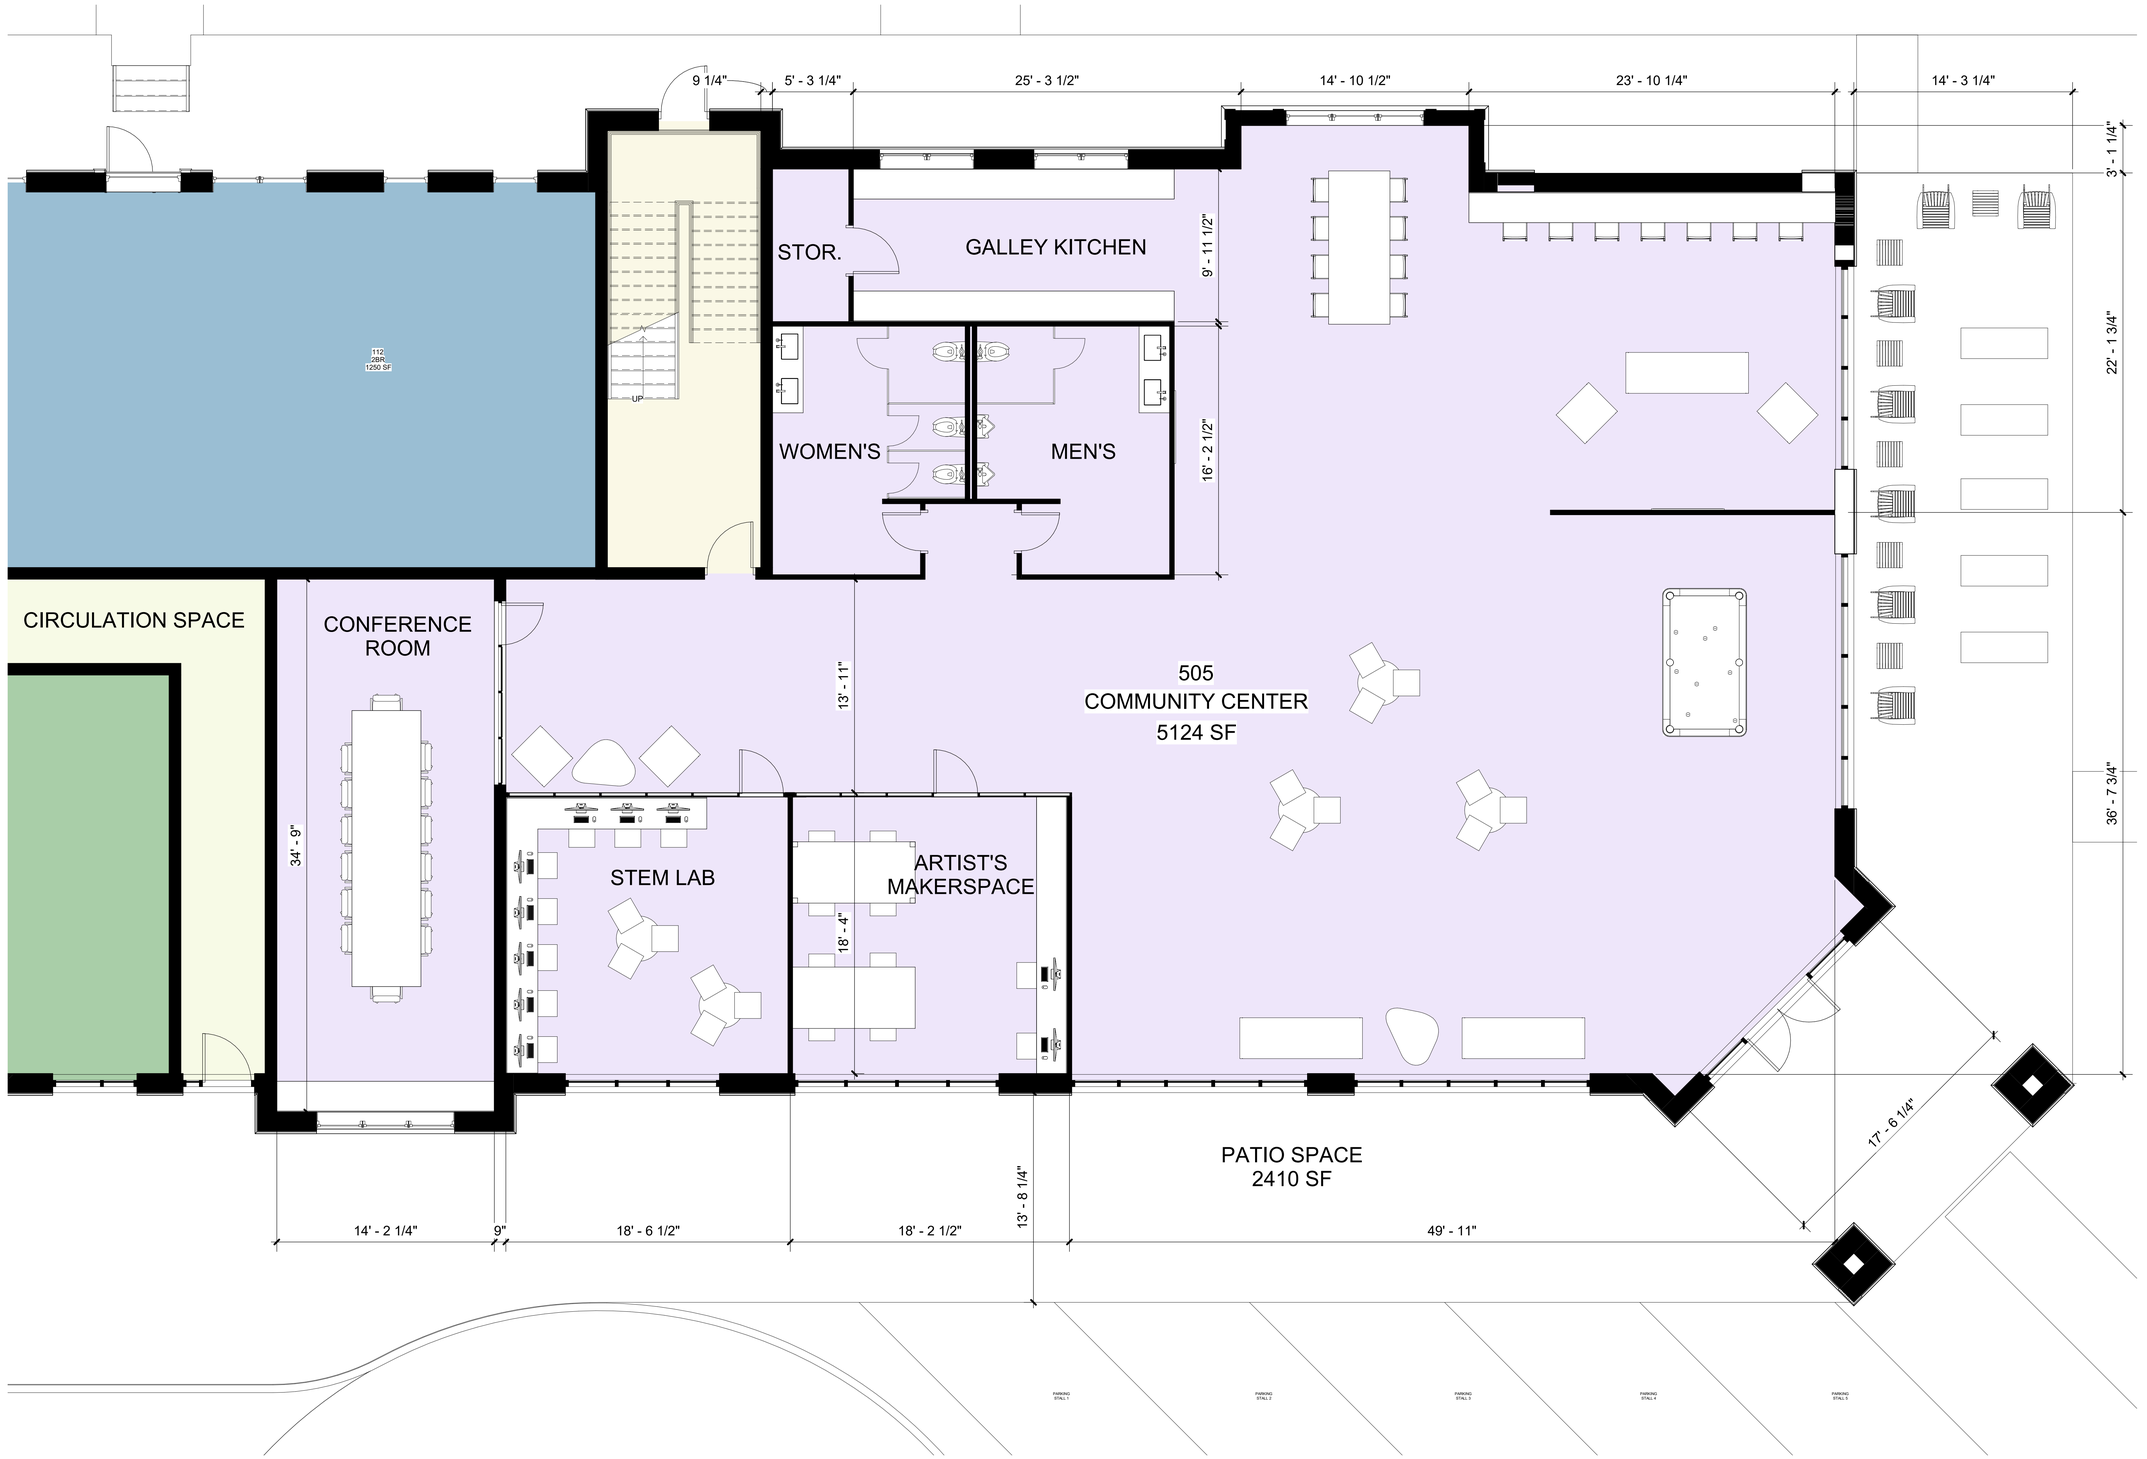

FLOOR PLAN CALLOUT - LEVEL 1 - COMMUNITY CENTER

1 | 1/4" = 1'-0"

7/7/2022 6:14:58 PM

DOCUMENT HISTORY:

REV.#	DATE	PURPOSE

studiohillier
architecture | urban planning | design

studiohillier
190 Witherspoon Street
Princeton, NJ 08542

T 609.688.9999
F 609.688.9990

www.studiohillier.com

Signature, Date and Seal

J. Robert Hillier - Architect Lic. No. 4385

SCHEMATIC

Key Plan

CLIENT LOGO

Project

HILLSDALE

145 PATTERSON STREET
HILLSDALE, NJ 07642

Sheet Title

ENLARGED PLAN - COMMUNITY CENTER

SCALE: 1/4" = 1'-0"
DRAWN BY: Author
REVIEWED BY: Checker
PROJECT NO: A.0522

SHEET NO:
A194

© RMJM 2009. ALL RIGHTS RESERVED