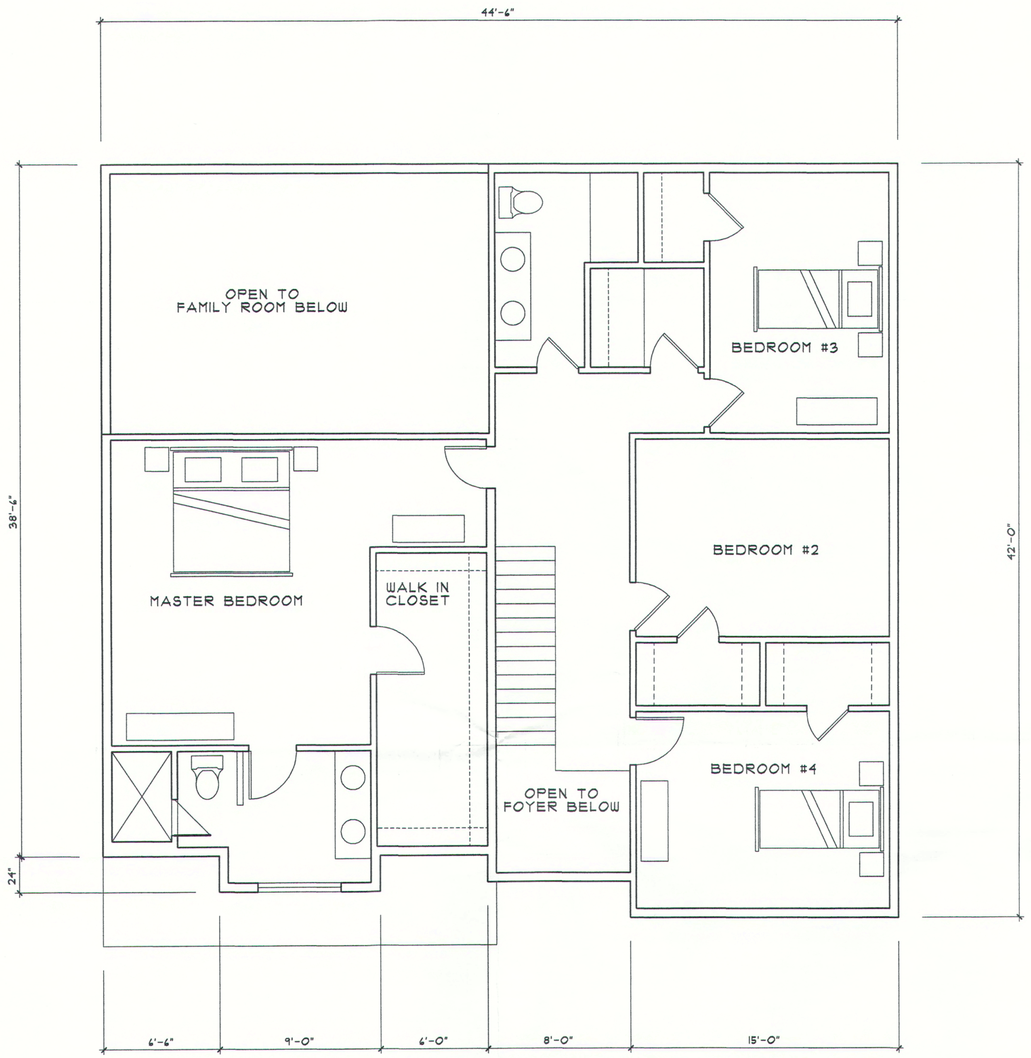

SECOND FLOOR PLAN
LOTS 15.01 and 16.01

SCALE: 1/4" = 1'-0"

SECOND FLOOR LIVING AREA 1,420 S.F.

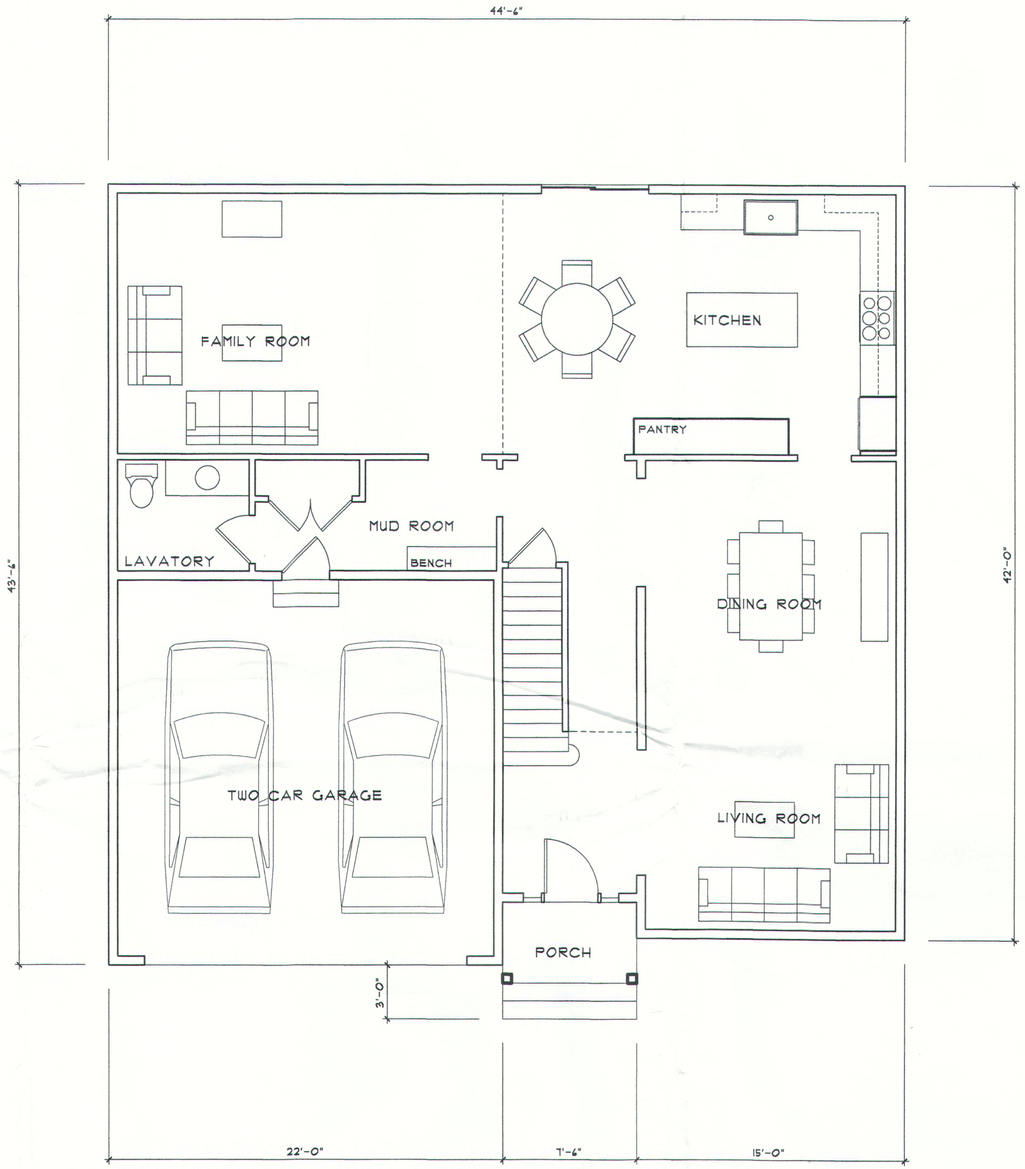

FIRST FLOOR PLAN
LOTS 15.01 and 16.01

SCALE: 1/4" = 1'-0"

FIRST FLOOR LIVING AREA	1,403 S.F.
GARAGE FLOOR AREA:	484 S.F.
COVERED PORCH FLOOR AREA:	34 S.F.
TOTAL	1,921 S.F.

VALID IF SEALED

JOSEPH J. BRUNO, AIA
ARCHITECT
NJ ARCH LIC. #13371

JOSEPH J. BRUNO, AIA
ARCHITECT
29 PASCACK ROAD
PARK RIDGE, NEW JERSEY 07656
TELEPHONE/ FACSIMILE 201-307-1115

PROPOSED SINGLE FAMILY RESIDENCES
RJN 333, LLC
BLOCK 1308 LOTS 15 & 16
333 WASHINGTON AVENUE
HILLSDALE, NEW JERSEY

DRAWN BY: JJB
CHECKED BY: ME

DATE: 03/12/20

REVISIONS:

SHEET NO: 1 OF 5

NORTH ELEVATION
LOT 15.01
SCALE: 1/4" = 1'-0"

EAST ELEVATION
LOT 15.01
SCALE: 1/4" = 1'-0"

WEST ELEVATION
LOT 15.01
SCALE: 1/4" = 1'-0"

SOUTH ELEVATION
LOT 15.01
SCALE: 1/4" = 1'-0"

VALID IF SEALED
JOSEPH J. BRUNO, AIA
ARCHITECT
NJARCH LIC. A110379

JOSEPH J. BRUNO, AIA
ARCHITECT
29 PASCACK ROAD
PARK RIDGE, NEW JERSEY 07656
TELEPHONE/ FACSIMILE 201-307-1115

PROPOSED SINGLE FAMILY RESIDENCES
RJN 333, LLC
BLOCK 1308 LOTS 15 & 16
333 WASHINGTON AVENUE
HILLSDALE, NEW JERSEY

DRAWN BY: JJB
CHECKED BY: ME

DATE: 03/12/20

REVISIONS:

SHEET NO:
2 OF 5

NORTH ELEVATION
LOT 16.01

SCALE: 1/4" = 1'-0"

EAST ELEVATION
LOT 16.01

SCALE: 1/4" = 1'-0"

WEST ELEVATION
LOT 16.01

SCALE: 1/4" = 1'-0"

SOUTH ELEVATION
LOT 16.01

SCALE: 1/4" = 1'-0"

VALID IF SEALED

JOSEPH J. BRUNO, AIA
ARCHITECT
NJ&RCH LIC. AI10379

JOSEPH J. BRUNO, AIA
ARCHITECT
24 PASCACK ROAD
PARK RIDGE, NEW JERSEY 07656
TELEPHONE/ FACSIMILE 201-307-1115

PROPOSED SINGLE FAMILY RESIDENCES
RJN 333, LLC
BLOCK 1308 LOTS 15 & 16
333 WASHINGTON AVENUE
HILLSDALE, NEW JERSEY

DRAWN BY: JJB
CHECKED BY: ME

DATE: 03/12/20

REVISIONS:

SHEET NO:
3 OF 5

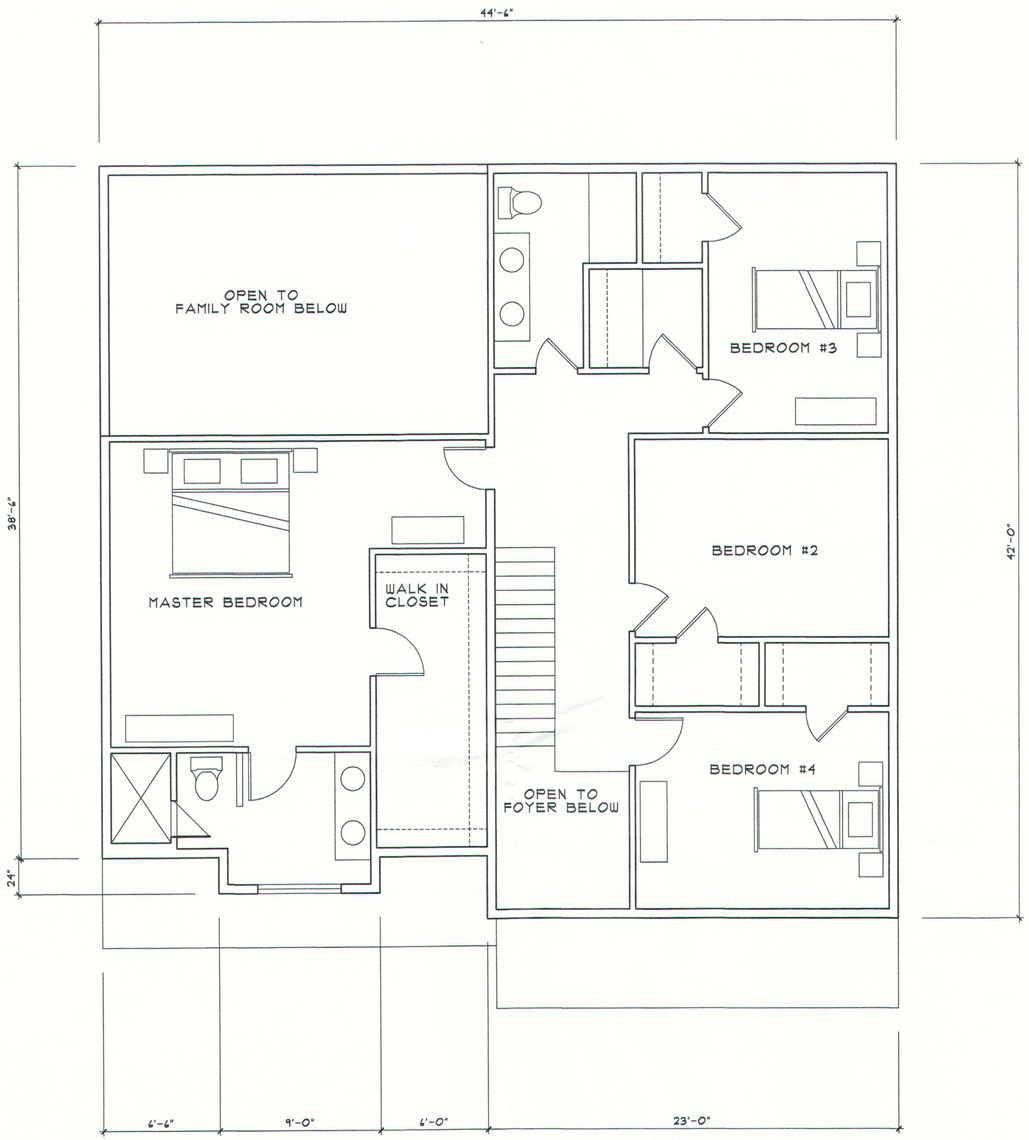

SECOND FLOOR PLAN
LOT 15.02

SCALE: 1/4" = 1'-0"

SECOND FLOOR LIVING AREA	1420 S.F.

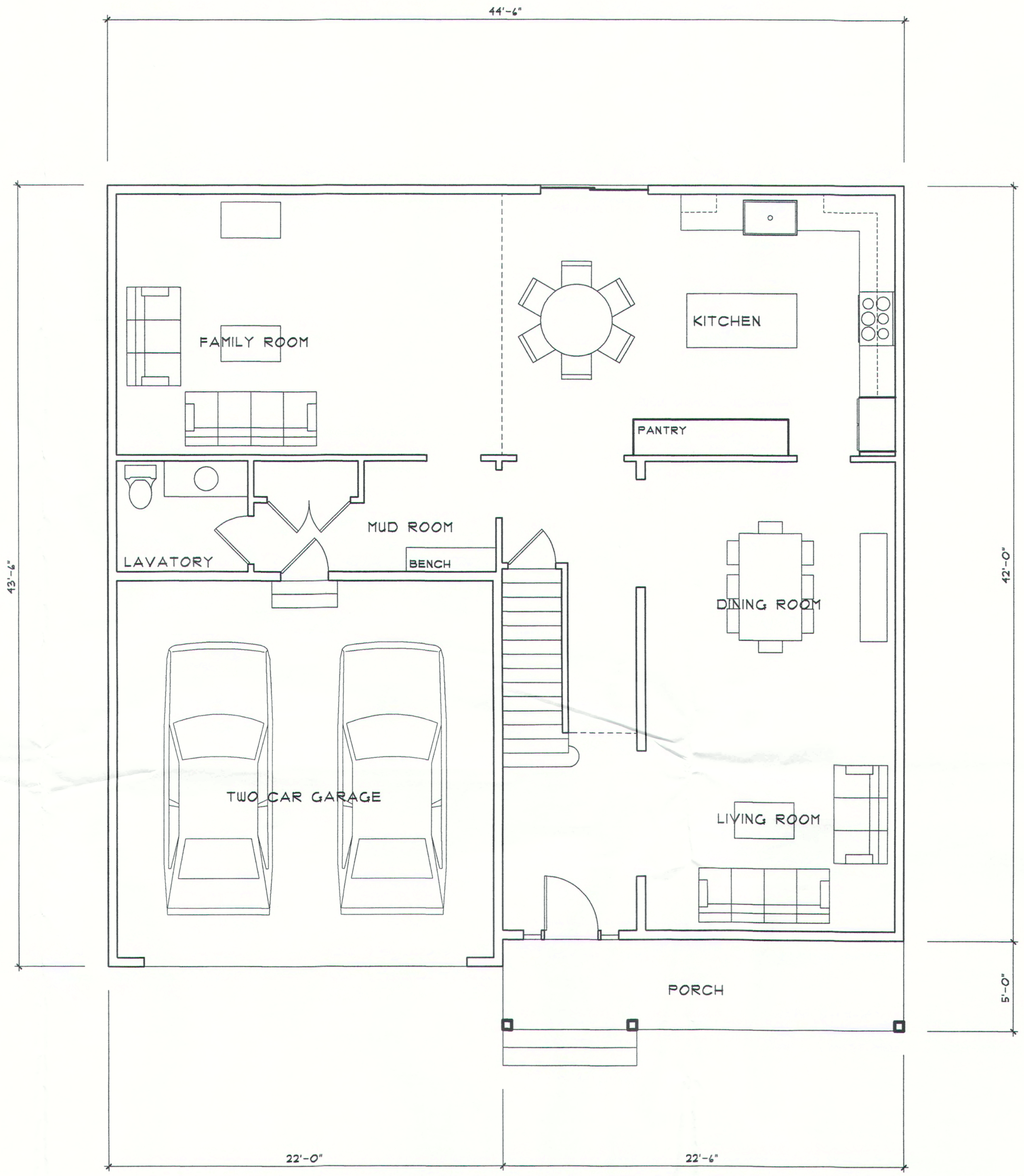

FIRST FLOOR PLAN
LOT 15.02

SCALE: 1/4" = 1'-0"

FIRST FLOOR LIVING AREA	1,418 S.F.
GARAGE FLOOR AREA:	484 S.F.
COVERED PORCH FLOOR AREA:	113 S.F.
TOTAL	2,015 S.F.

VALID IF SEALED

JOSEPH J. BRUNO, AIA
ARCHITECT
NJ ARCH LIC. AR0379

JOSEPH J. BRUNO, AIA
ARCHITECT
29 PASCACK ROAD
PARK RIDGE, NEW JERSEY 07656
TELEPHONE/ FACSIMILE 201-307-1115

PROPOSED SINGLE FAMILY RESIDENCES
RJN 333, LLC
BLOCK 1308 LOTS 15 & 16
333 WASHINGTON AVENUE
HILLSDALE, NEW JERSEY

DRAWN BY: JJB
CHECKED BY: ME

DATE: 03/12/20

REVISIONS:

SHEET NO: 4 OF 5

NORTH ELEVATION
LOT 15.02

SCALE: 1/4" = 1'-0"

EAST ELEVATION
LOT 15.02

SCALE: 1/4" = 1'-0"

WEST ELEVATION
LOT 15.02

SCALE: 1/4" = 1'-0"

SOUTH ELEVATION
LOT 15.02

SCALE: 1/4" = 1'-0"

VALID IF SEALED

JOSEPH J. BRUNO, AIA
ARCHITECT
NJARCH LIC. AI03711

JOSEPH J. BRUNO, AIA
ARCHITECT
29 PASCACK ROAD
PARK RIDGE, NEW JERSEY 07656
TELEPHONE/ FACSIMILE 201-307-1115

PROPOSED SINGLE FAMILY RESIDENCES
RJN 333, LLC
BLOCK 1308 LOTS 15 & 16
333 WASHINGTON AVENUE
HILLSDALE, NEW JERSEY

DRAWN BY: JJB
CHECKED BY: ME

DATE: 03/12/20

REVISIONS:

SHEET NO:
5 OF 5