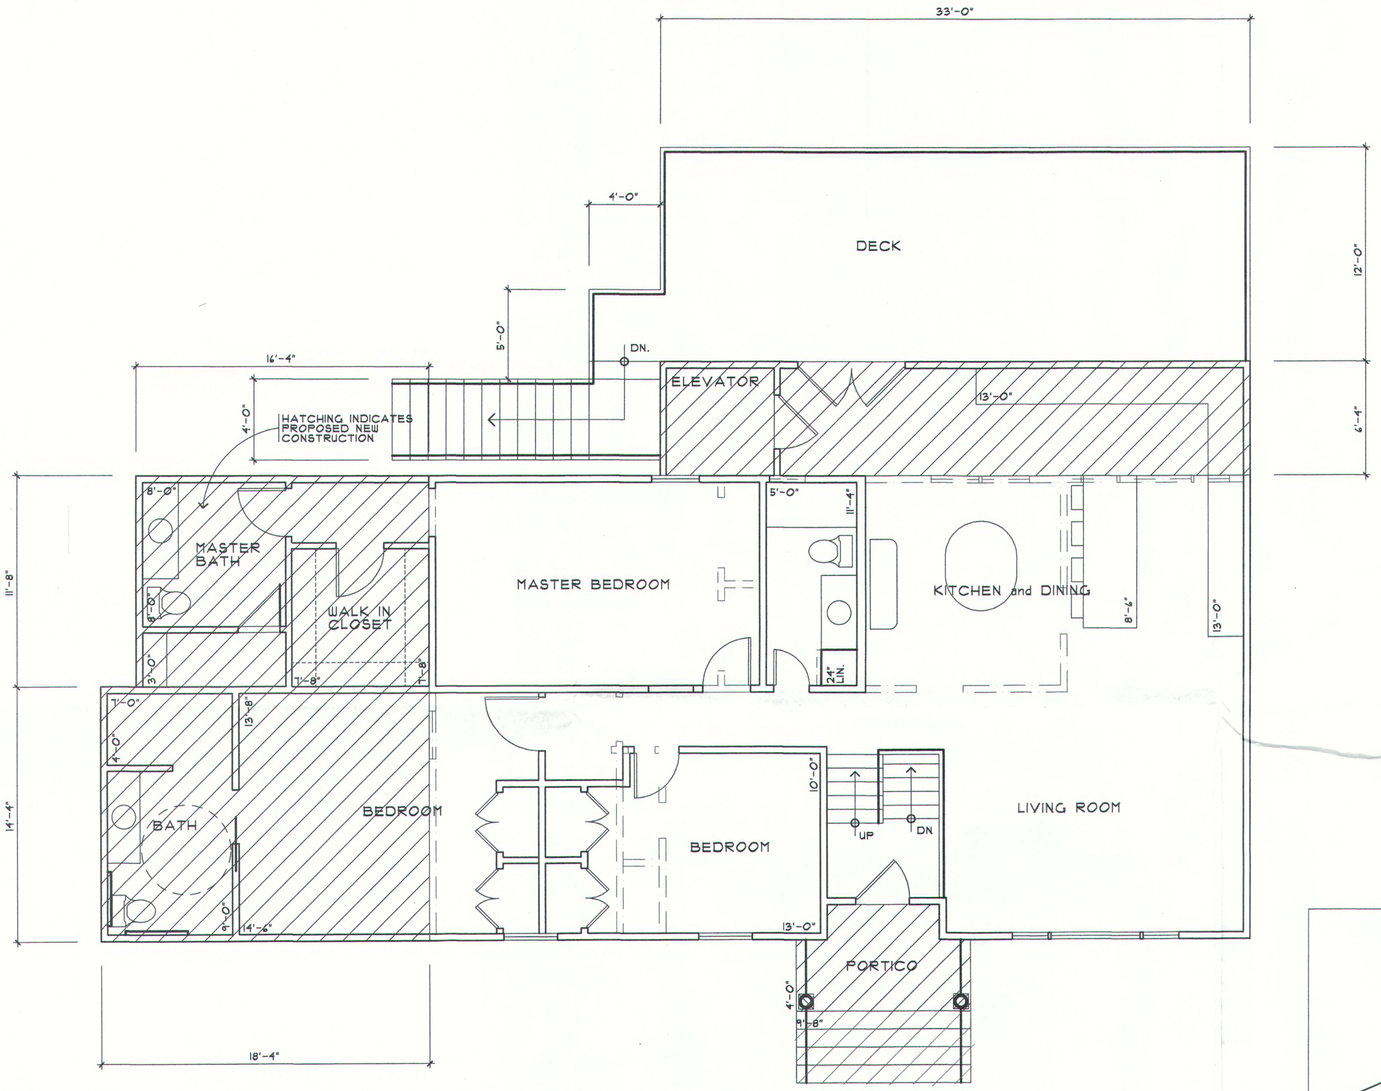

FIRST FLOOR PLAN

SCALE: 1/4" = 1'-0"

PLAN NORTH

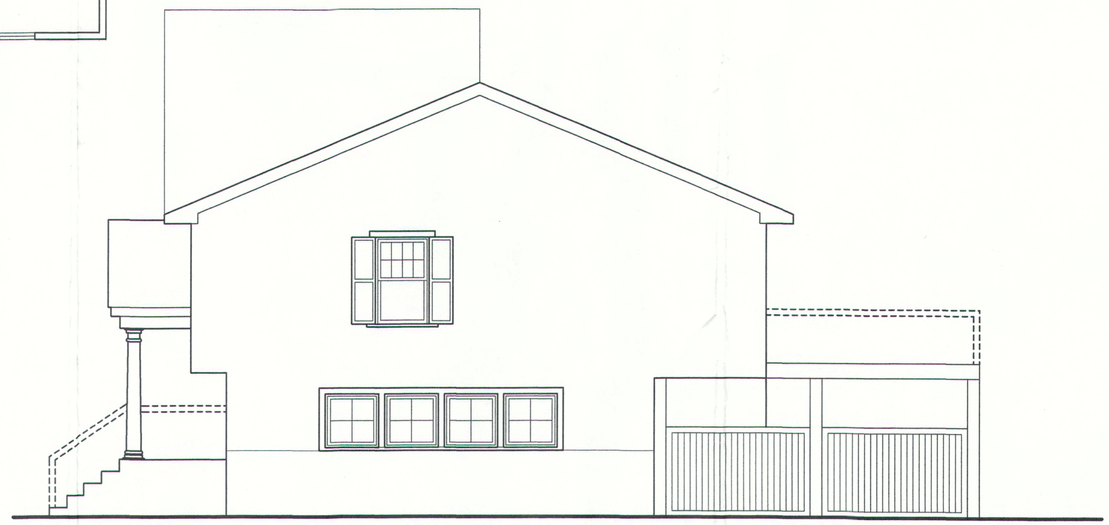

NORTH ELEVATION

SCALE: 1/4" = 1'-0"

VALID IF SEALED

JOSEPH J. BRUNO, AIA
ARCHITECT
NJ ARCH LIC. #10379

JOSEPH J. BRUNO, AIA
ARCHITECT
29 PASCACK ROAD
PARK RIDGE, NEW JERSEY 07656
TELEPHONE/ FACSIMILE 201-307-1115

ADDITION AND ALTERATIONS TO THE

KELLENBERGER/ CAREY RESIDENCE

281 RAYMOND AVENUE
HILLSDALE, NEW JERSEY

DRAWN BY: JJB
CHECKED BY: ME

DATE: 01/14/20

REVISIONS:
01/15/20
05/30/20

SHEET NO: 1 OF 3

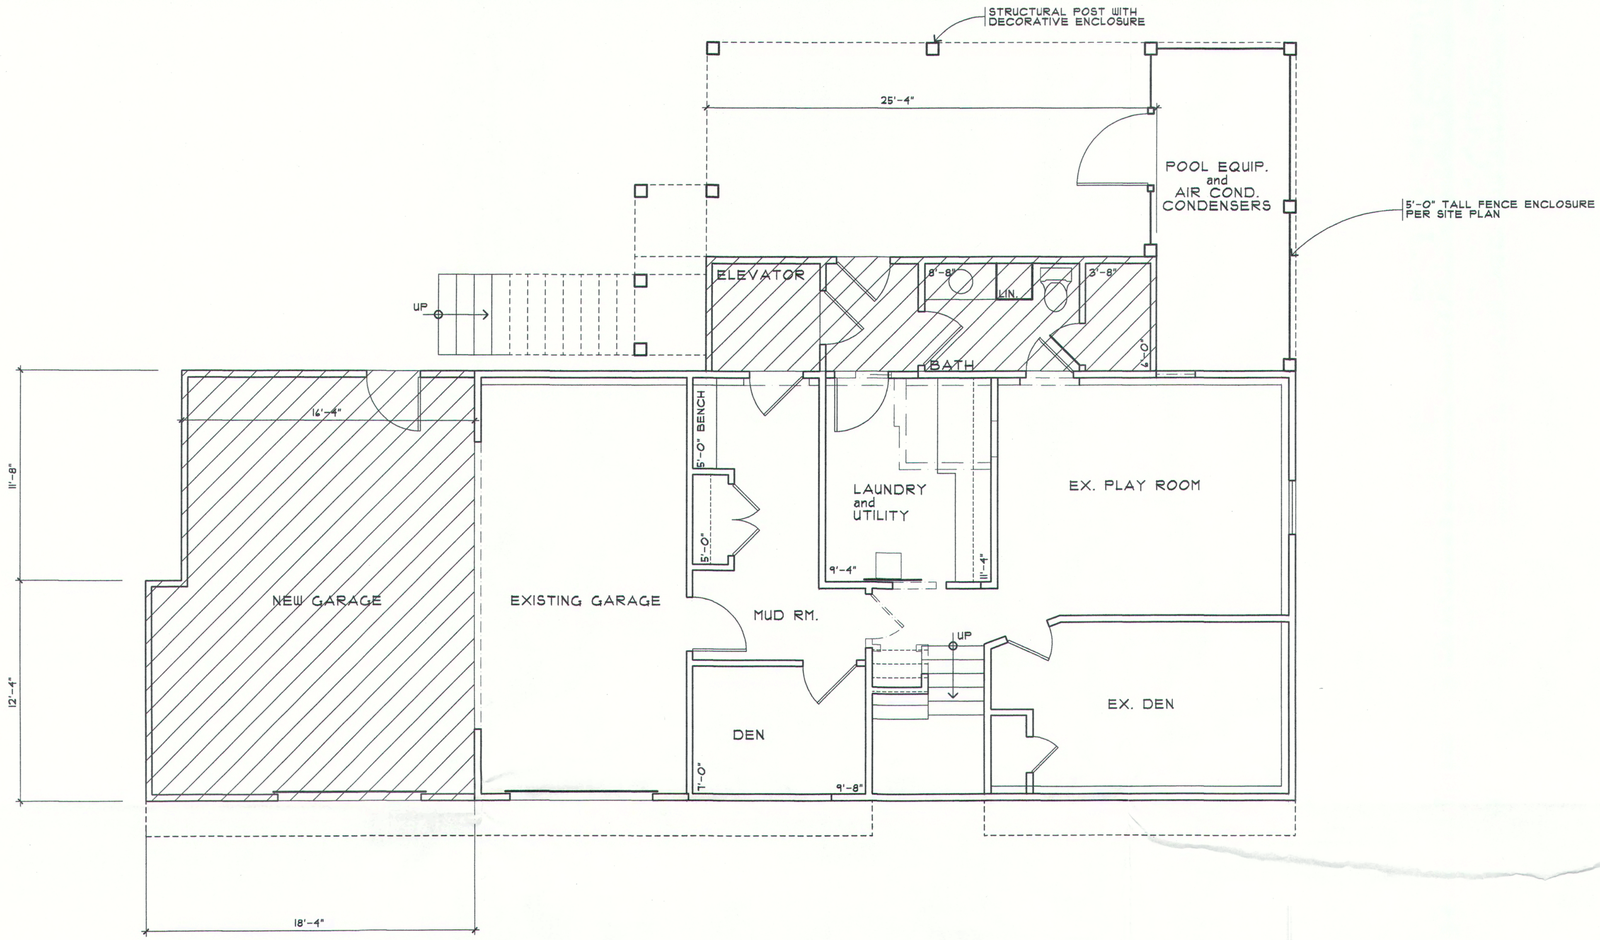

GROUND FLOOR PLAN

SCALE: 1/4" = 1'-0"

PLAN NORTH

VALID IF SEALED

JOSEPH L. BRUNO, AIA
ARCHITECT
NJARCH LIC. A10379

JOSEPH J. BRUNO, AIA
ARCHITECT
29 PASCACK ROAD
PARK RIDGE, NEW JERSEY 07656
TELEPHONE/ FACSIMILE 201-307-1115

ADDITION AND ALTERATIONS TO THE
KELLENBERGER/
CAREY RESIDENCE
281 RAYMOND AVENUE
HILLSDALE, NEW JERSEY

DRAWN BY: JJB
CHECKED BY: ME

DATE: 01/14/20

REVISIONS:
01/15/20
05/30/20

SHEET NO:
2 OF 3

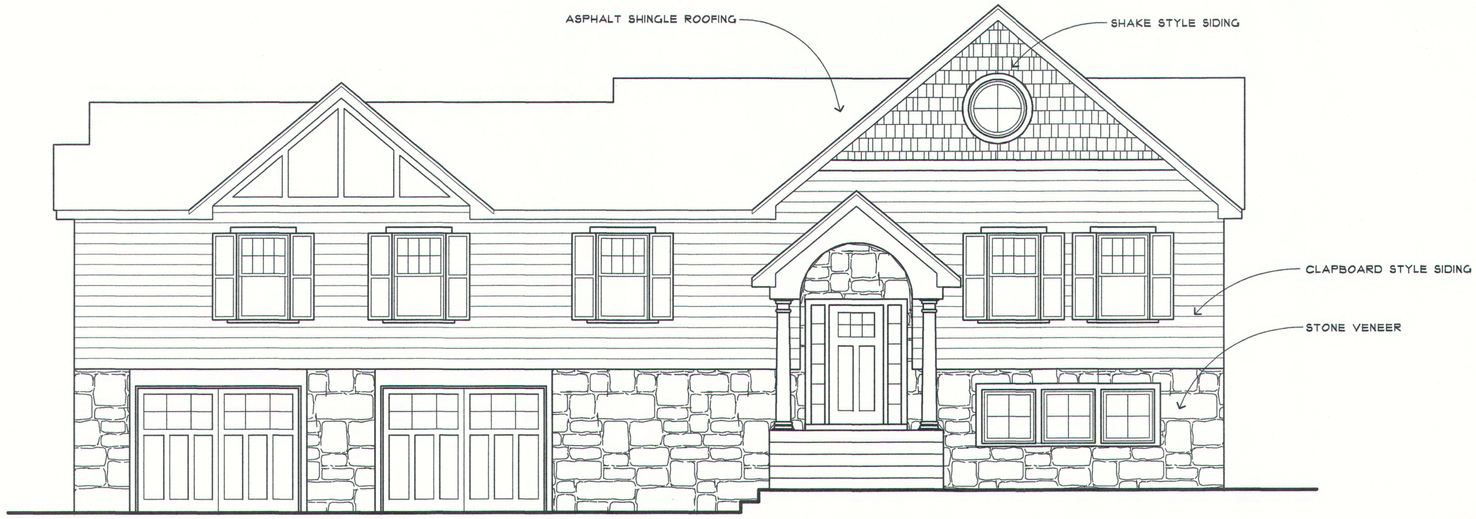

EAST ELEVATION

SCALE: 1/4" = 1'-0"

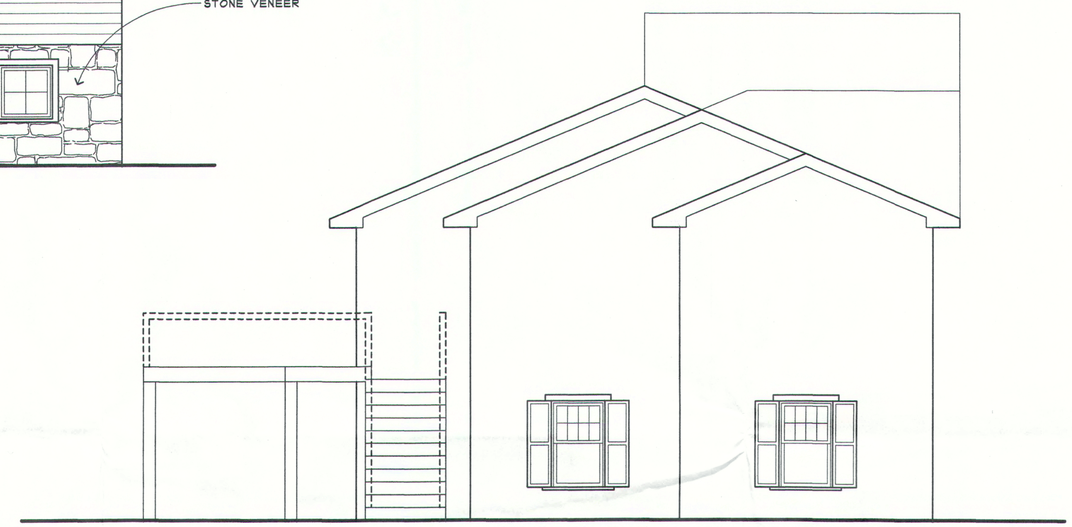

SOUTH ELEVATION

SCALE: 1/4" = 1'-0"

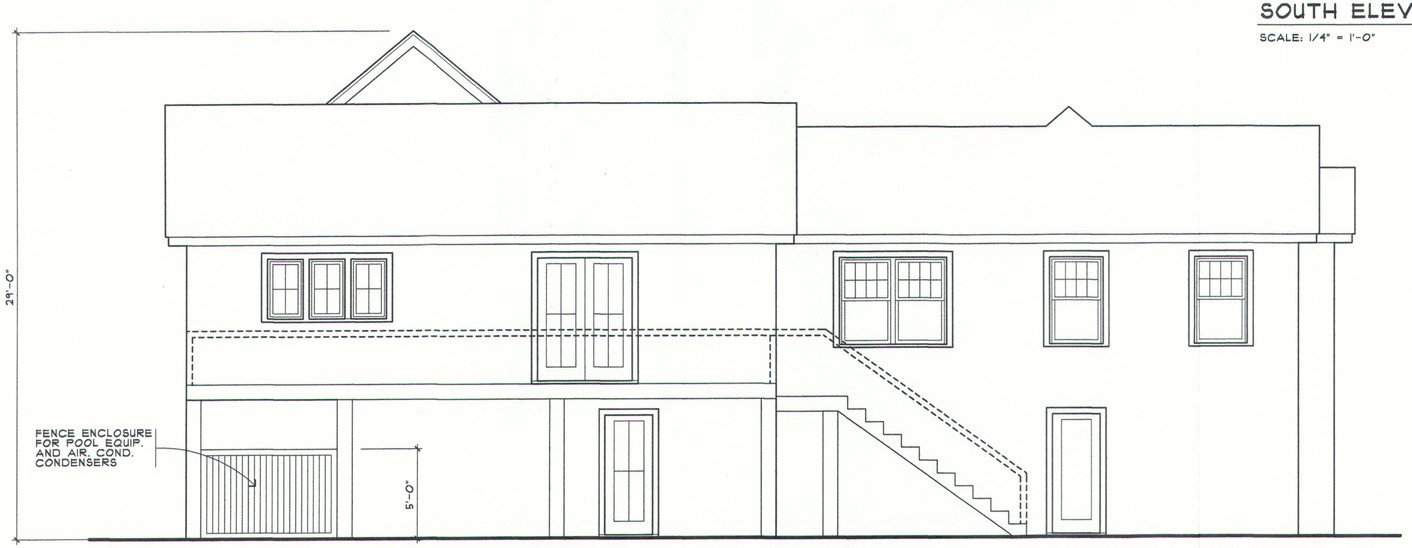

WEST ELEVATION

SCALE: 1/4" = 1'-0"

VALID IF SEALED

JOSEPH J. BRUNO, AIA
ARCHITECT
NJ ARCH LIC. AI03719

JOSEPH J. BRUNO, AIA
ARCHITECT
29 PASCACK ROAD
PARK RIDGE, NEW JERSEY 07656
TELEPHONE/ FACSIMILE 201-307-1115

ADDITION AND ALTERATIONS TO THE
KELLENBERGER/
CAREY RESIDENCE
281 RAYMOND AVENUE
HILLSDALE, NEW JERSEY

DRAWN BY: JJB
CHECKED BY: ME

DATE: 01/14/20

REVISIONS:
01/15/20
05/30/20

SHEET NO:
3 OF 3